

Chair Gib Coerper
Vice Chair Edward Potts
Member Shirley Green Brown
Member Jennifer Ringersen
Member Dayna Williams

City Manager Mike DaRoza
City Attorney Marian Rush

The Community Redevelopment Agency will conduct a
Community Redevelopment Agency Meeting
At 5:00 PM
to address the item(s) below.

Meeting Date: November 18, 2024

Meeting Location: James A. Lewis City Commission Chambers
15100 NW 142 Terrace
Alachua, Fl. 32615

Community Redevelopment Agency Meeting

Notice given pursuant to Section 286.0105, Florida Statutes. In order to appeal any decision made at this meeting, you will need a verbatim record of the proceedings. It will be your responsibility to ensure such a record is made.

CALL TO ORDER

APPROVAL OF THE AGENDA

I. OLD BUSINESS

II. NEW BUSINESS


A) RESOLUTION CRA25-03: CRA PUBLIC MEETING SCHEDULE FOR CALENDAR YEAR 2025

B) STAFF UPDATES

III. BOARD COMMENTS/DISCUSSION

IV. CITIZENS COMMENTS

ADJOURN

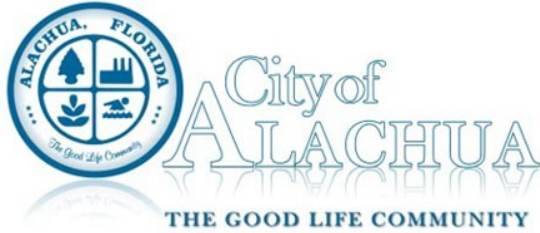

Commission Agenda Item

MEETING DATE: November 18, 2024

SUBJECT: Resolution CRA25-03: CRA Public Meeting Schedule for Calendar Year 2025

PREPARED BY: Adam Hall

RECOMMENDED ACTION:

Staff recommends that the CRA adopt Resolution CRA25-03

Summary

In accordance with Chapter 189 of Florida Statutes, the CRA must publish a schedule of meetings to be held. Resolution CRA25-03 establishes the schedule of regular meetings for the 2025 calendar year.

FINANCIAL IMPACT

ADDITIONAL FINANCIAL INFORMATION

ATTACHMENTS

1. Resolution CRA 25-03 CRA Schedule
2. Calendar year 2025 Public Meeting Schedule Advertisement

RESOLUTION CRA25-03

A RESOLUTION OF THE COMMUNITY REDEVELOPMENT AGENCY OF ALACHUA, FLORIDA, ESTABLISHING THE PUBLIC MEETING SCHEDULE FOR THE COMMUNITY REDEVELOPMENT AGENCY FOR THE CALENDAR YEAR 2025; REPEALING ALL RESOLUTIONS IN CONFLICT; PROVIDING FOR SEVERABILITY; AND PROVIDING AN EFFECTIVE DATE.

WHEREAS, On November 28th, 2016, the City Commission adopted Ordinance 17-05, appointing the City Commission of the City of Alachua to constitute the Community Redevelopment Agency (CRA); and

WHEREAS, Chapter 2, Article VI, Section 2-852 of the City of Alachua Code of Ordinances states “The CRA shall meet quarterly and more often if deemed appropriate, including by special meetings(s).

NOW, THEREFORE, BE IT RESOLVED BY THE COMMUNITY REDEVELOPMENT AGENCY OF THE CITY OF ALACHUA, FLORIDA AS FOLLOWS:

- 1. Recitals:** The above recitals are true and correct and are incorporated as a material part of this resolution.
- 2. Meeting Place:** The regular meetings of the CRA shall be held in the James A. Lewis Commission Chambers at City Hall in the City of Alachua, located at 15100 NW 142nd Terrace.
- 3. Meeting Dates:** Meetings shall typically be scheduled for every other month, occurring on the second Monday of the month. Exceptions will be made for the following: the second Monday falls on a City Holiday; or, the City Commission is not scheduled to meet on the second Monday of the month. Should a special meeting be required, the meeting shall be scheduled in accordance with Chapter 2, Article VI, Section 2-852, of the City of Alachua Code of Ordinances. The meetings during the 2025 calendar year shall be as follows:

- a. February 10, 2025; 5:00 p.m.
- b. April 7, 2025; 5:00 p.m.

- c. June 9, 2025; 5:00 p.m.
- d. August 11, 2025; 5:00 p.m.
- e. September 8, 2025; 5:00 p.m.
- f. November 10, 2025; 5:00 p.m.

- 4. Severability:** It is the declared intent of the Community Redevelopment Agency of the City of Alachua that if any section, sentence, clause, phrase, or provision of this Resolution is for any reason held or declared to be unconstitutional, void, or inoperative by a court or agency of competent jurisdiction, such holding of invalidity or unconstitutionality shall not affect the remaining provisions of this resolution, and the remainder of this Resolution after the exclusion of such part or parts shall be deemed to be valid.
- 5. Repealing Clause:** All Resolutions or parts thereof which are in conflict with this Resolution are hereby repealed.
- 6. Effective Date:** That this resolution shall become effective immediately upon adoption.

DULY ADOPTED in regular session, this 18th day of November, 2024.

**COMMUNITY
REDEVELOPMENT AGENCY
OF THE CITY OF ALACHUA,
FLORIDA**


Gib Coerper, CRA Chair

ATTEST:

Mike DaRoza, CRA Executive Director

COMMUNITY REDEVELOPMENT AGENCY NOTICE OF PUBLIC MEETING SCHEDULE

The Community Redevelopment Agency will conduct their regular public meetings for Calendar Year 2025 on February 10, April 7, June 9, August 11, September 8, and November 10, 2025 at 5:00 p.m. in the James A. Lewis Commission Chambers at City Hall in the City of Alachua, Florida located at 15100 NW 142nd Terrace. For more information please contact the City of Alachua Community Redevelopment Agency, at (386) 418-6134.

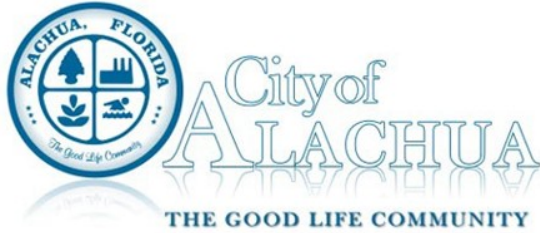

Commission Agenda Item

MEETING DATE: November 18, 2024

SUBJECT: Staff Updates

PREPARED BY: Susan King

RECOMMENDED ACTION:

Receive presentation and provide input and direction.

Summary

Theatre Park Refresh Project

Staff will present various design options for the Theatre Project Refresh Project Phase II and Phase III. Representatives from the Monarch Design Group will highlight alternatives for borders and edging, pavers, seating, and lighting and light fixtures. Staff will discuss cost considerations for each and solicit the Board's input and direction.

Lighting up Main Street

Staff has explored various "street lighting decoration" ideas to light up Main Street and showcase our downtown. Soft, welcoming luminescence adds character and charm, as well as creating a sense of security and making downtown spaces more inviting after dark. The four (4) year-round lighting options discussed in previous board meetings included: 1) perimeter or roofline lighting; 2) tree canopy wrapping; 3) tree trunk wrapping; and 4) tree uplighting. The Main Street Lighting Project would be a phased project and could encompass one or more lighting strategies within each phase. Other considerations would include identifying the power source and creating a well-thought-out lighting and electrical plan for each street lighting option. In the Fiscal Year 2024-2025 budget, \$10,000 has been allocated to the first phase of this project.

FINANCIAL IMPACT

ADDITIONAL FINANCIAL INFORMATION

ATTACHMENTS


1. THEATRE PARK PRESENTATION_REVIEW MEETING - STAGE OPTIONS (10.31.24) (1)

STAGE & LANDSCAPE DESIGN OPTIONS




CITY OF ALACHUA
ALAN HITCHCOCK THEATRE PARK

SIGNAGE - PARK ENTRY

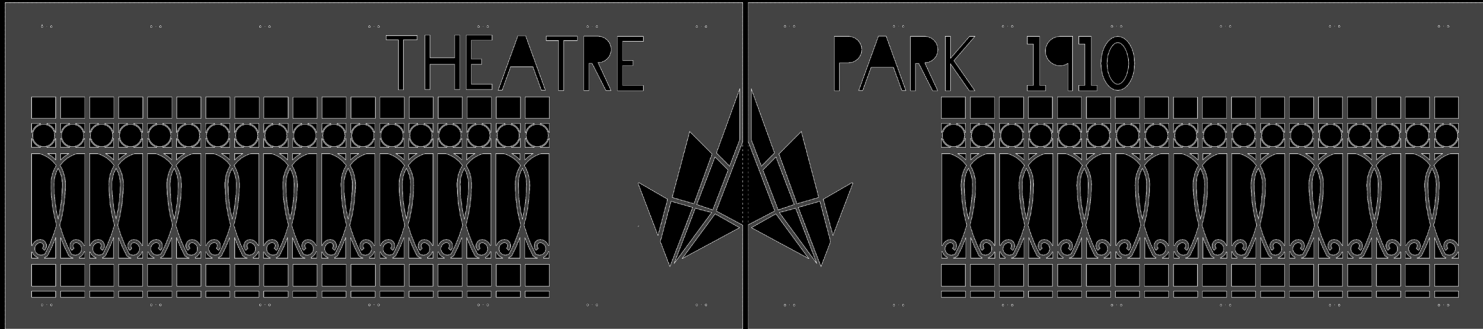

STEEL PANEL SIGNAGE (V.1)

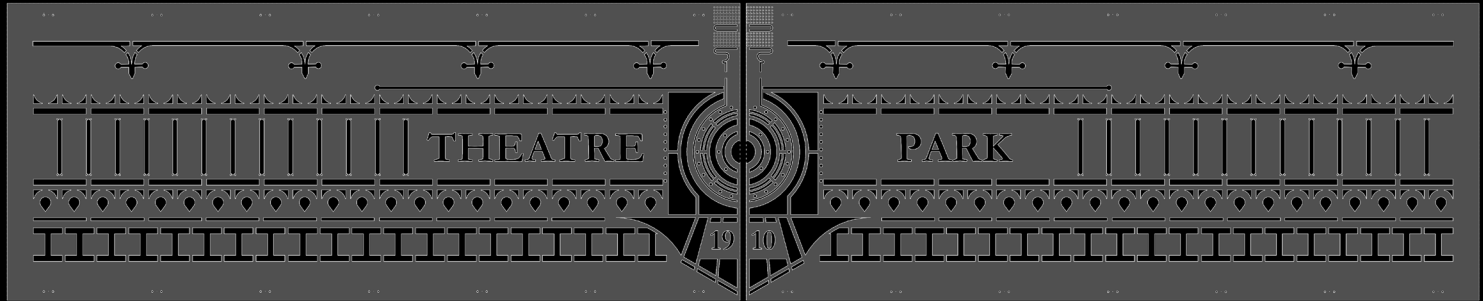

STEEL PANEL SIGNAGE (V.2)



STEEL PANEL SIGNAGE (V.3)



RENDER - SIGNAGE (V.1)



RENDER - SIGNAGE (V.2)



CITY OF ALACHUA - THEATRE PARK

MONARCH DESIGN GROUP

STEEL PANEL SIGNAGE (V.2)

RENDER - SIGNAGE (V.3)



CITY OF ALACHUA - THEATRE PARK

MONARCH DESIGN GROUP

STEEL PANEL SIGNAGE (V.3)


STAGE - PAVILION




Archway with custom laser cut panel corner mouldings, frieze, and pediment details. This option presents a grand scheme, with a full-spanning arch, highlighting the stage entrances below while unifying the perimeter structure along the back walls.

*No major expected cost difference between design options

PEDIMENT - (OPTIONS)

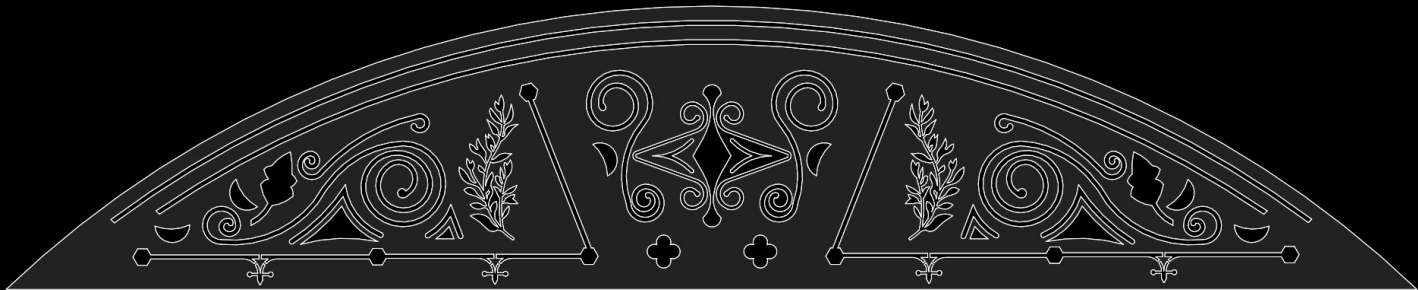

STEEL PANEL PEDIMENT (V.1)

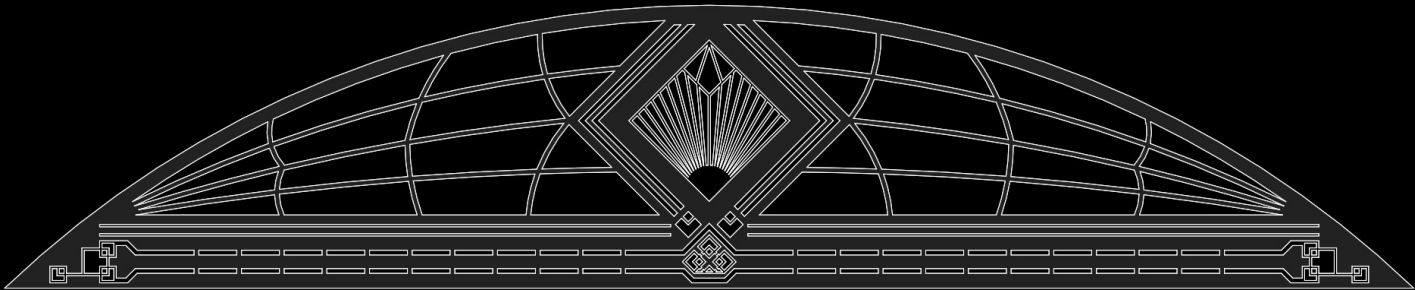

STEEL PANEL PEDIMENT (V.2)



STEEL PANEL PEDIMENT (V.3)



ENTABLATURE - (OPTIONS)



STEEL PANEL ENTABLATURE (V.1)



STEEL PANEL ENTABLATURE (V.2)



STEEL PANEL ENTABLATURE (V.3)



SELECTION - RETRACTABLE CANOPY

CITY OF ALACHUA - THEATRE PARK




Full Canopy

Full Retraction



MONARCH DESIGN GROUP

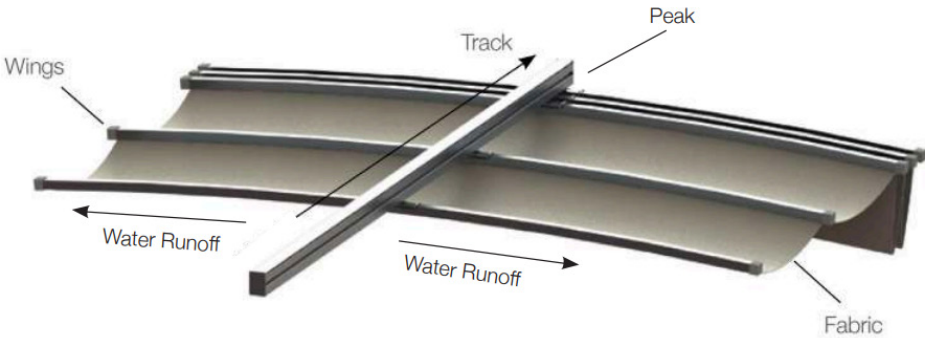

- OPERATIONAL TYPES:**
- Manual System
 - Rope System
 - Motor System

RETRACTABLE CANOPY OPTIONS

SELECTION - CANOPY OPTIONS

CITY OF ALACHUA - THEATRE PARK



Retractable/Roman Shade Sail Canopy



Without Canopy

MONARCH DESIGN GROUP

INFORMATION - CANOPY MAINTENANCE

Retractable Canopy Information

Post-installation Considerations

The following section is intended to inform the canopy user of preventative actions that should be taken to maintain the longevity of the canopy.

Winter Storage

ShadeFX canopies are not engineered to bear snow loads. In colder climates it is recommended the canopies are taken down and stored for the winter. Dismount the canopy by removing the G-Clips and store in a safe place away from the elements. The drive beam and stabilizers will not need to be removed for winter storage. Under circumstances should the drive beam be operated in freezing temperatures.

Before reattaching the canvas after winter storage, please inspect the canopy, drive beam, and stabilizers to ensure that they are free of debris and in working order. Inspect the canopy again after reattaching.

Wind

ShadeFX canopies are built to withstand high winds but should be retracted in winds exceeding 35mph (56km/h). When retracting the canopy in windy situations, operation of the canopy may be more difficult. It is important that the fabric not be blown up into the drive beam by a gust of wind, during retraction. Ensure that the fabric on the retracting canopy folds underneath the drive beam in its usual manner.

Improper Uses of the Product

Do not hang objects such as lights, fans, heater, etc. from any part of the ShadeFX canopy or drive beam.

Do not attempt to alter or fix any part of the canopy or drive beam without receiving instruction directly from ShadeFX.

Lubricants

Do not apply any kind of lubricants inside the drive beam or on the carriers. The system is designed and manufactured to be lubricant free.

Canopy Cleaning

Over the years stains may appear from flora or fauna. Removal of light and isolated stains can be achieved without dismounting the canopy. If you are cleaning the entire canopy, it is recommended that you take the canopy down.

The following steps are provided to guide the user as to the best method of cleaning the canopy, while mounted to the system.


1. Brush off the loose dirt with soft bristle brush. **DO NOT USE A STIFF BRISTLED BRUSH.** A stiff bristled brush may scuff the fabric.
2. Hose down the canopy. **DO NOT USE A PRESSURE WASHER.** A pressure washer may pierce/puncture the fabric.
3. Prepare a cleaning solution of water and mild soap such as Woolite or Dawn dishwashing liquid.
4. Use soft bristle brush to clean.
5. Allow cleaning solution to soak into the fabric.
6. Rinse thoroughly until all soap residue is removed.
7. Air dry.
8. If desired, apply fabric sealant such as Fabric Guard to protect from water and stains.

The following steps are provided to guide the user as to the best method of cleaning the canopy, when dismounting from the system.

1. Detach the canopy from the drive beam and lay on a mat larger than the canopy, such as a tarp.
2. Brush off the loose dirt with a soft bristled brush. **DO NOT USE A STIFF BRISTLED BRUSH.** A stiff bristled brush may scuff the fabric.
3. Pre-soak one panel of the canopy (the fabric section between two wings) with water and a mild soap such as Woolite or Dawn dishwashing liquid. **DO NOT USE FABRIC DETERGENT.** Fabric detergent will remove the hydrophobic sealant on the fabric.
4. Lightly scrub the fabric with a light-bristled brush. **DO NOT USE A STIFF BRISTLED BRUSH.** A stiff bristled brush may scuff the fabric.
5. Wash the soap off with a hose. **DO NOT USE A PRESSURE WASHER.** A pressure washer may pierce/ puncture the fabric.
6. Repeat step 2-5 for the remaining panels of the canopy.
7. Leave the canopy to dry.
8. If desired, apply fabric sealant such as Fabric Guard to protect from water and stains.
9. Reattach the canopy to the drive beam.

LANDSCAPING - OVERALL SITE

CITY OF ALACHUA - THEATRE PARK

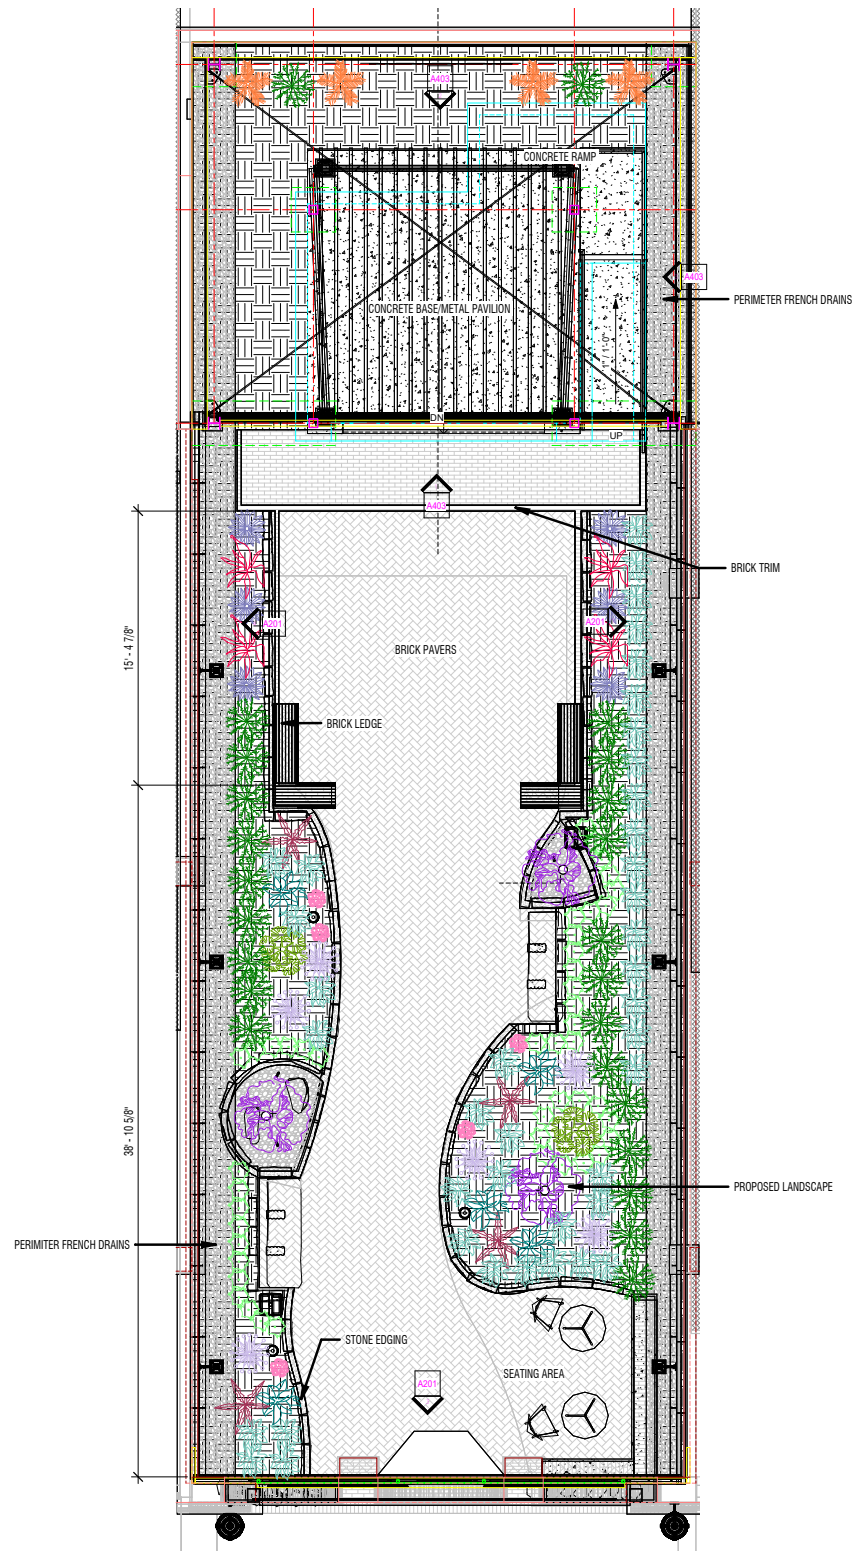


	Rhynchospora colorata (Fineleaf Whitetop Sedge)
	Tradescantia Ohioensis (Ohio Spiderwort)
	Baccharis halimifolia (Saltbrush)
	Zamia pumila (Coontie)
	Ruellia Caroliniensis (Carolina Wild Petunia)
	Eupatorium perfoliatum (Common Boneset)
	Dalea Pinnata (Summer Farewell)
	Mimosa Strigillosa (Sunshine Mimosa)
	Zephyranthes atamasca (Zephyr Lily)
	Alettris lutea (Yellow Colicroot)
	Prunus umbellata (Flatwoods Plum)
	Muhlenbergia capillaris (Muhly Grass)

MONARCH DESIGN GROUP

LANDSCAPING - DRAINAGE & IRRIGATION

CITY OF ALACHUA - THEATRE PARK

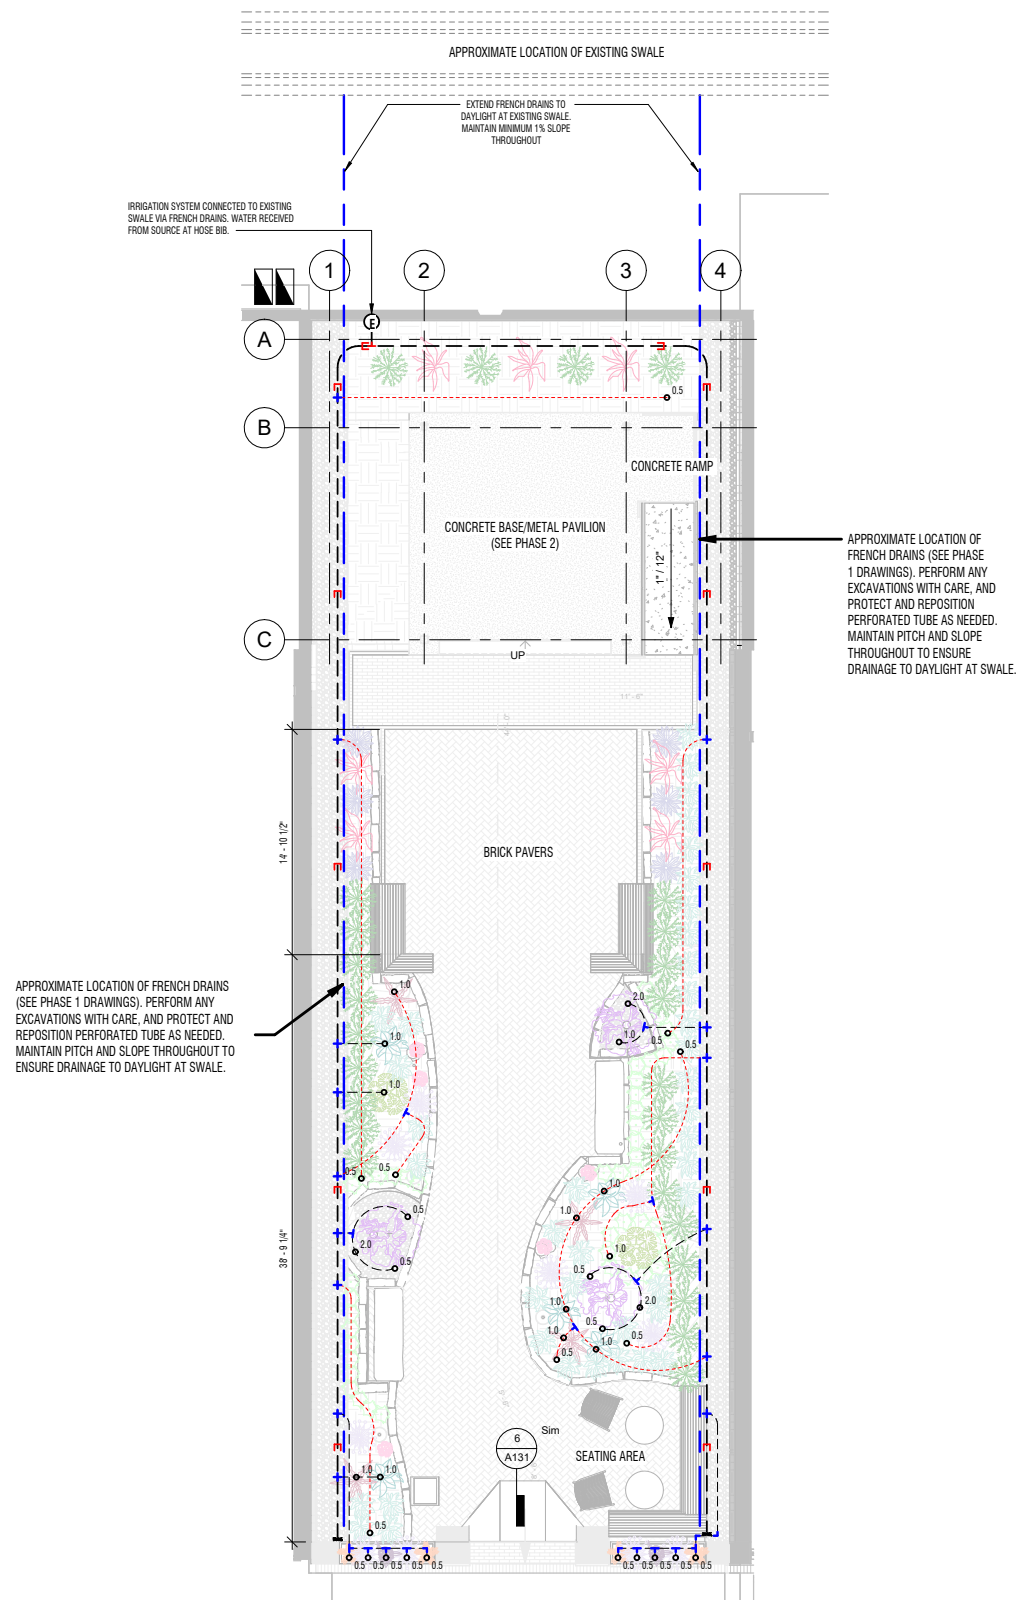

IRRIGATION/DRAINAGE LEGEND		
SYMBOL	MANUFACTURER/MODEL/DESCRIPTION	UNIT CNT.
(E)	HEAD ASSEMBLY - BACKFLOW PREVENTER - FILTER - PRESSURE REGULATOR - HOSE BY TUBING ADAPTER - HOSE END TIMER	1
0.5	ECONOMY CLEANABLE TURBULENT FLOW EMITTER - FLOW RATE : 0.5 GPH	22
1.0	ECONOMY CLEANABLE TURBULENT FLOW EMITTER - FLOW RATE : 1.0 GPH	10
2.0	ECONOMY CLEANABLE TURBULENT FLOW EMITTER - FLOW RATE : 2.0 GPH	6
	WATER METER	
SYMBOL	MANUFACTURER/MODEL/DESCRIPTION	
	END CAP - SIZE : 1/2"	2
	BARBED COUPLING - SIZE : 1/4"	15
	BARBED TUBING ELBOW - SIZE : 1/4"	4-6
	BARBED TUBING TEE - SIZE : 1/4"	14
	8" GALVANIZED WIRE STAKE - SIZE : 1/2"	12
	4" EZ DRAIN PREFABRICATED FRENCH DRAIN W/ PIPE	2
	POLYETHYLENE TUBING - SIZE : 1/2" (0.600" ID X 0.700" OD) - LENGTH : 100'	2
	POLYETHYLENE TUBING - SIZE : 1/4" (0.170" ID X 0.250" OD) - LENGTH : 100'	2
	1/4" POLYETHYLENE DRIPLINE - EMITTER SPACING : 12" - FLOW RATE : 0.5 GPH - ROLL LENGTH : 100' - COLOR : BLACK	2

NOTE: QUANTITIES PROVIDED FOR CONVENIENCE. GC TO VERIFY AND PROVIDE FITTING, EMITTERS AND OTHER COMPONENTS AS REQUIRED TO PROVIDE ADEQUATE IRRIGATION FOR EACH PLANT AND TO COMPLY WITH ALL LOCAL CODE ORDINANCES.

MONARCH DESIGN GROUP

LANDSCAPING - PLANT SELECTION(NATIVE VEGETATION)



PLANT LEGEND:

- | | |
|--|---|
| 1. Aletris Lutea (Yellow Colicroot) | 7. Zamia Pumila (Coontie) |
| 2. Zephyranthes Atamasoa (Zephyr Lily) | 8. Muhlenbergia Capillaris (Muhly Grass) |
| 3. Vernonia Angustifolia (Narrow-leaf Ironweed) | 9. Eupatorium Perfoliatum (Common Boneset) |
| 4. Dalea Pinnata (Summer Farewell) | 10. Baccharis Halimifolia (Saltbrush) |
| 5. Mimosa Strigillosa (Sunshine Mimosa) | 11. Ruellia Caroliniensis (Carolina Wild Petunia) |
| 6. Rhynchospora Colorata (Fineleaf Whitetop Sedge) | 12. Tradescantia Ohioensis (Ohio Spiderwort) |

LANDSCAPING - RENDERS

CITY OF ALACHUA - THEATRE PARK



MONARCH DESIGN GROUP

LANDSCAPING - TIERED LANDSCAPING OPTIONS

CITY OF ALACHUA - THEATRE PARK



LANDSCAPE TIER 1

LANDSCAPE TIER 2

LANDSCAPE TIER 3

MONARCH DESIGN GROUP

LANDSCAPING - EDGING ALTERNATIVES

CITY OF ALACHUA - THEATRE PARK



WALKWAY WITH EDGING




WALKWAY WITHOUT EDGING

MONARCH DESIGN GROUP

STONE EDGING

EDGING ALTERNATIVES (BRICK)

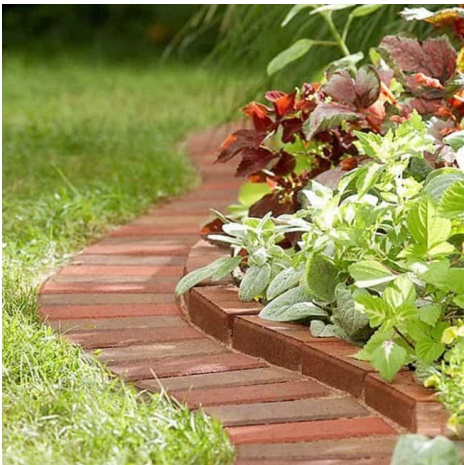

BRICK BORDER - HORIZONTAL RUN



BRICK EDGING - SLOPED



BRICK EDGING - ANGLED COURSE



BRICK BORDER - VERTICAL RUN

LANDSCAPING - PAVER ALTERNATIVES

CITY OF ALACHUA - THEATRE PARK



MONARCH DESIGN GROUP



COLOR FINISH




STAMPED CONCRETE



STAINED CONCRETE

LANDSCAPING - SEATING AREA

BENCH W/ BACKREST

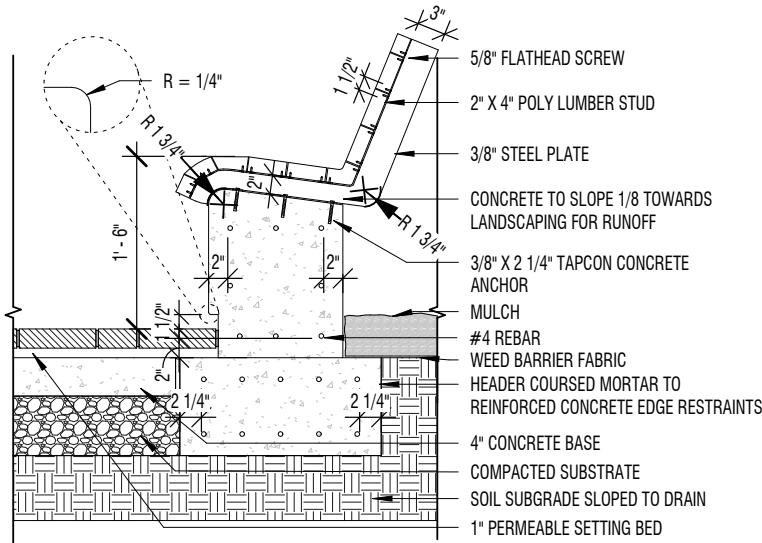


POLY LUMBER COLOR OPTIONS

BENCH LEDGE


SCALE: 3/4" = 1'-0"

BENCH W/O BACKREST

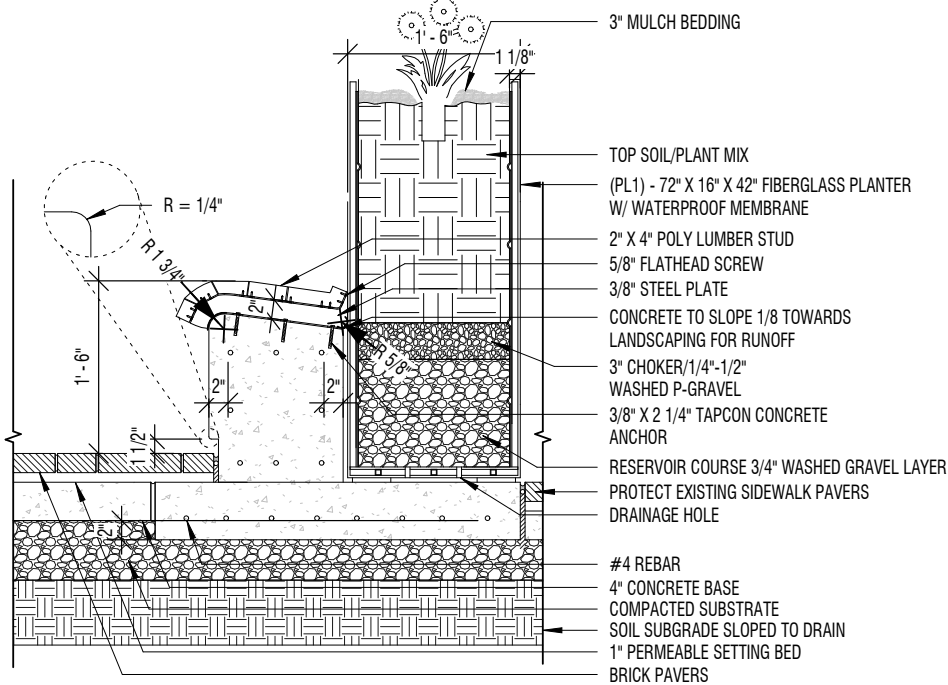


BRICK BENCH LEDGE W/ PLANTER

SCALE: 3/4" = 1'-0"

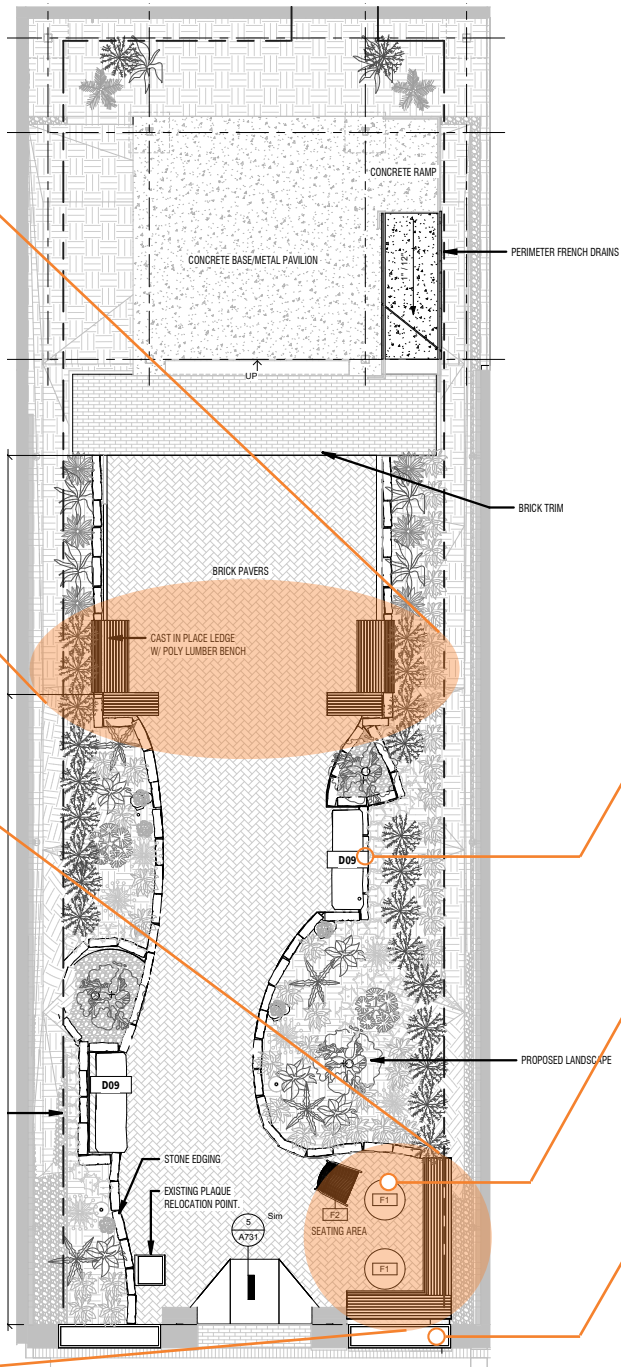

EXISTING STONE BENCH

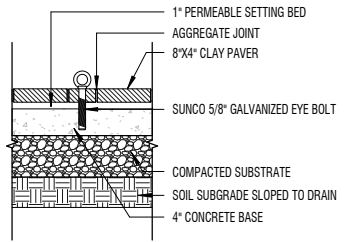

FURNITURE LOCK/ANCHOR



MODULAR WIDE PLANTER (72" X 16" X 42")

MONARCH DESIGN GROUP

LANDSCAPING - SEATING AREA

Global Industrial 36” Round Outdoor Cafe Table, Steel Mesh, Black



Product Details	
Assembly Required	Yes
Type	Dining Table
Frame Color Family	Bronze
Color	Bronze
Table Top Color Family	Bronze
Table Top Material	Steel Mesh
Description	Round Outdoor Café Table

Package Quantity	1
Frame Material	Steel
Leg Type	4 Legs
Manufacturers Part Number	262080BZ
Collection	Steel Mesh Collection
Shape	Round
Brand	Global Industrial

RECOMMENDATION

BLACK

GREY GREEN

BRONZE

Model #: WB262080

Model #: WB262080GY

Model #: WB262080BZ

BLACK

GREY GREEN

BRONZE

Premier Hospitality Furniture Veranda Outdoor Metal Chair With Arms




Product Details	
Type	Dining Chair
Frame Color Family	Black
Stackable	No
Seat Color Family	Black
Package Quantity	1
Description	Veranda Outdoor Metal Chair
Frame Material	Steel

Arm Type	Fixed
Manufacturers Part Number	6402
Back Style	Solid Back
Indoor/Outdoor	Outdoor
Seat Material	Steel
Brand	Premier Hospitality Furniture


Model #: WBB476659

BLACK

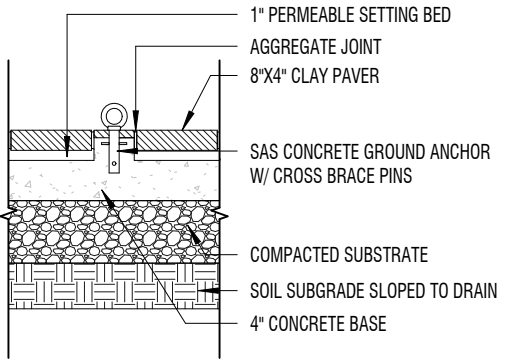

NOTE: TABLES & CHAIRS TO BE ANCHORED W/ CABLE LOCK FOR SECURITY ASSURANCE.


LIGHTING - ELECTRICAL PLAN

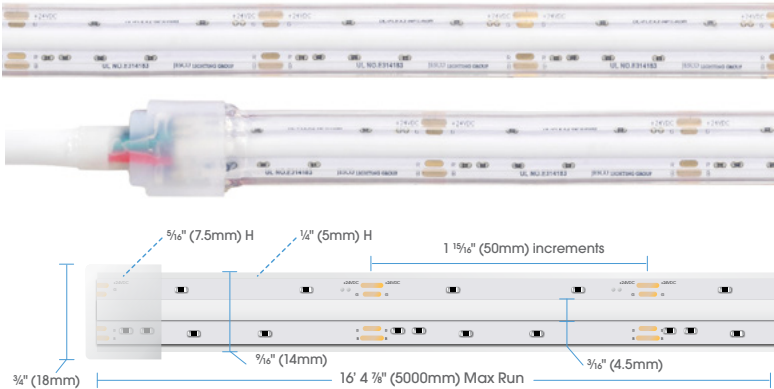

LED Flexible Linear 24V Wet-Rated -
JESCO LIGHTING GROUP


[L5]

EL700/12L
12 Light Emitting Diodes

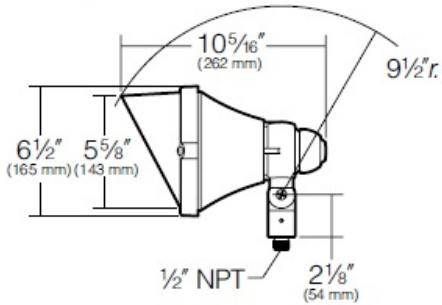

ARCHITECTURAL LED SPOT FLOOD
LIGHT - KIM LIGHTING

[L4]

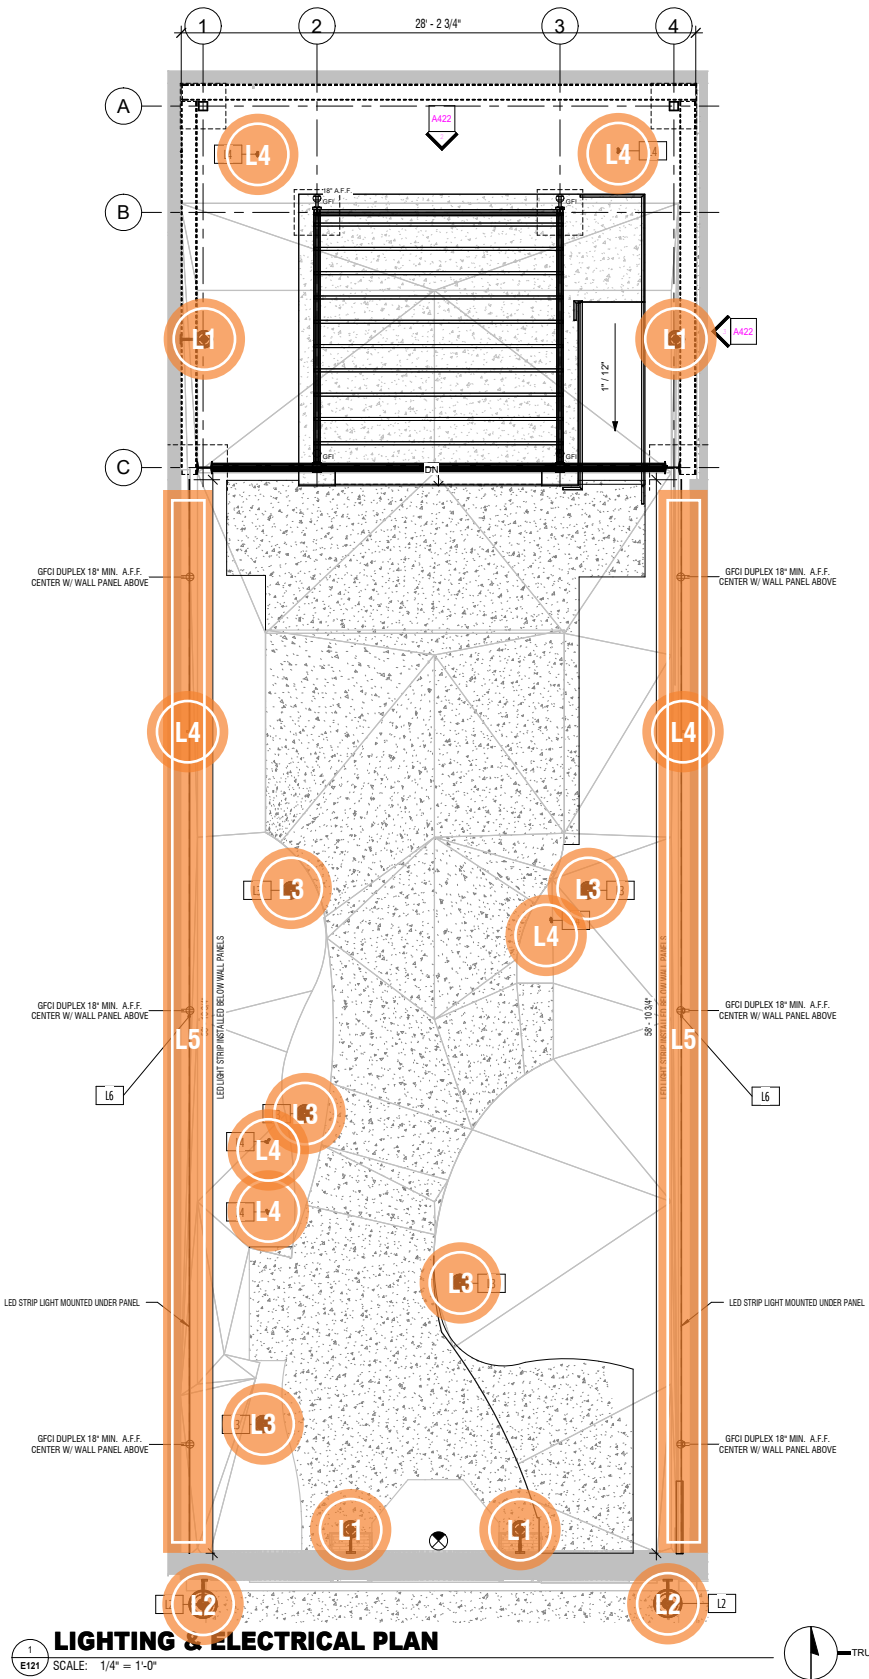

Providence Bollard
(AAL)

[L3]




Providence Sconce (Small - Medium)
(AAL)

[L1/L2]

LIGHTING - ELECTRICAL PLAN (MINIMUM REQUIREMENT)

ALTERNATIVE LIGHTING SCHEME AS PER CODE OF ORDINANCES MINIMUM REQUIREMENT INCLUDE:

- FIXTURE LABELED “L2” SWITCHED TO “L1” SCONCE
- REMOVAL OF “L1” SCNCES LOCATED ON THE BACKSIDE OF ENTRANCE
- REMOVAL OF “L5”, WITH EXCEPTION TO SIGNAGE LIGHTING
- REMOVAL OF ALL BUT ONE [1] “L4” FIXTURES. REMAINING FIXTURE TO BE LOCATED AT BASE OF TREE, IN COORDINANCE WITH MINIMUM LANDSCAPING SCHEME

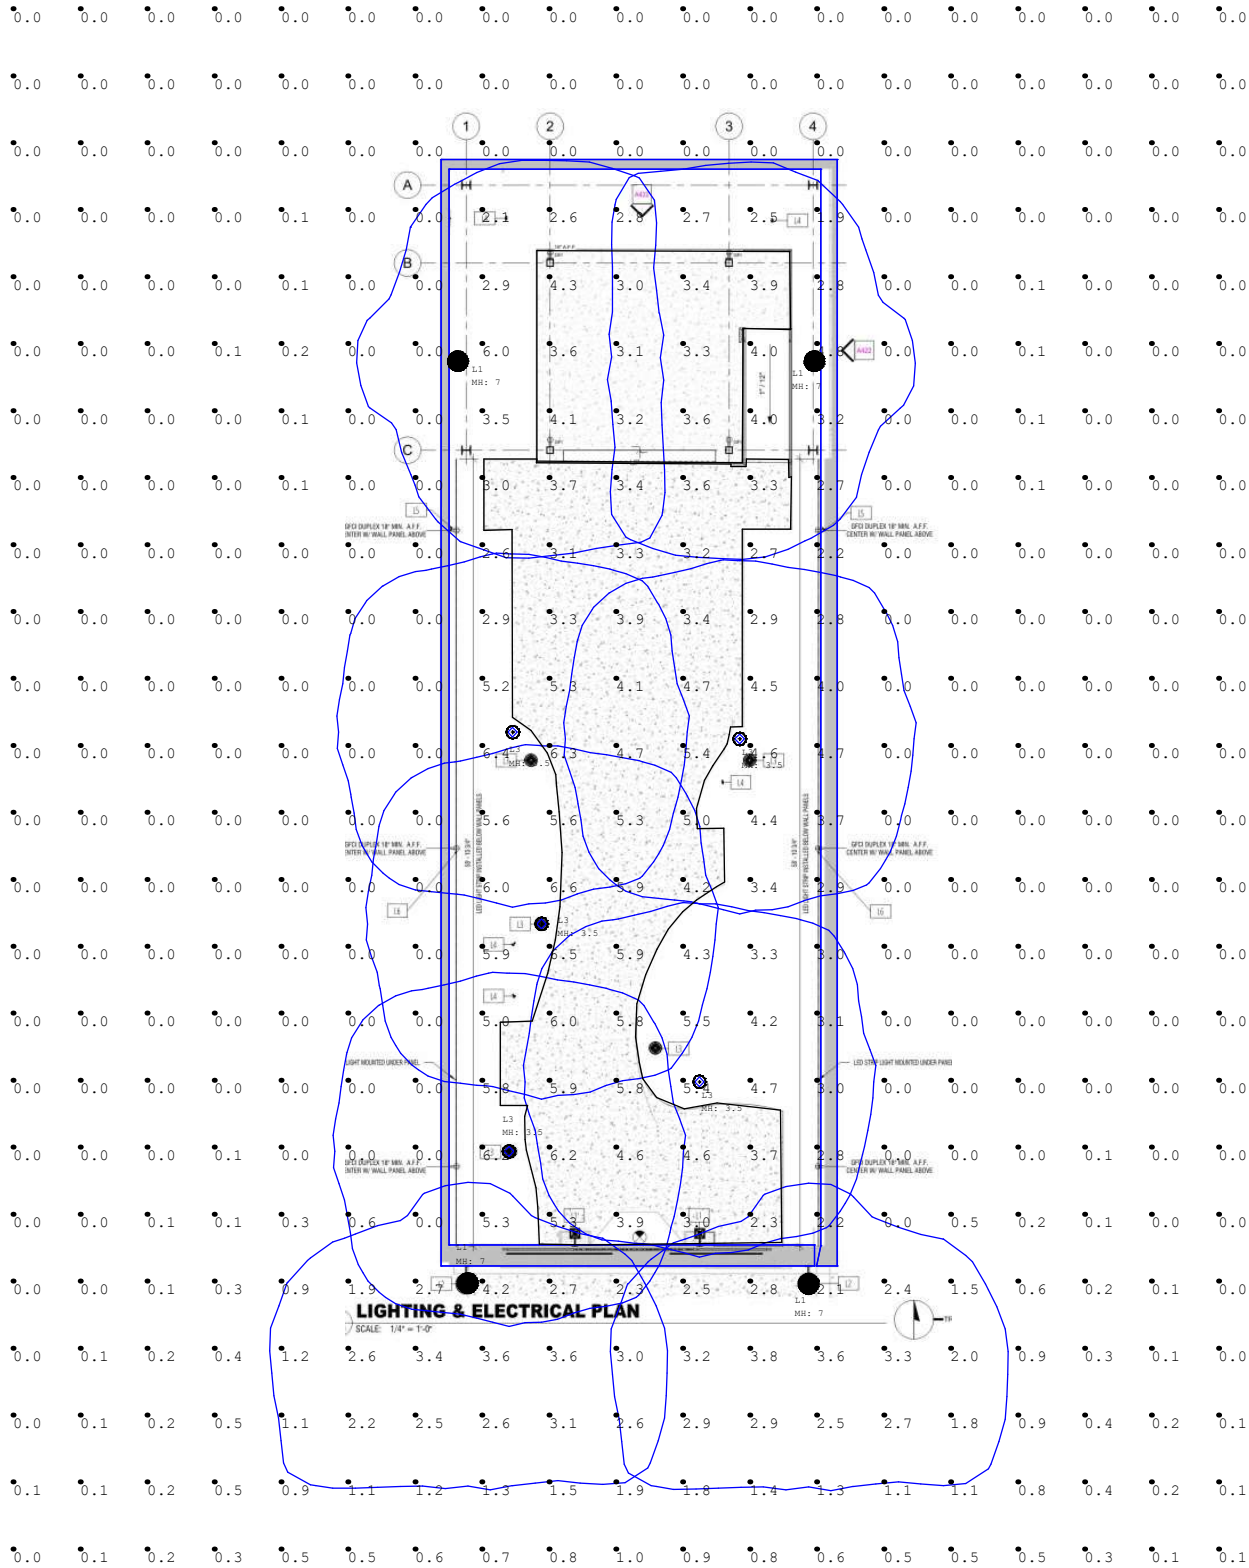

PHOTOMETRIC PLAN

LIGHTING - RENDERS

CITY OF ALACHUA - THEATRE PARK



MONARCH DESIGN GROUP

LIGHTING - STAGE RENDERS




CITY OF ALACHUA - THEATRE PARK

MONARCH DESIGN GROUP


SELECTION - LIGHT FIXTURES

CITY OF ALACHUA - THEATRE PARK

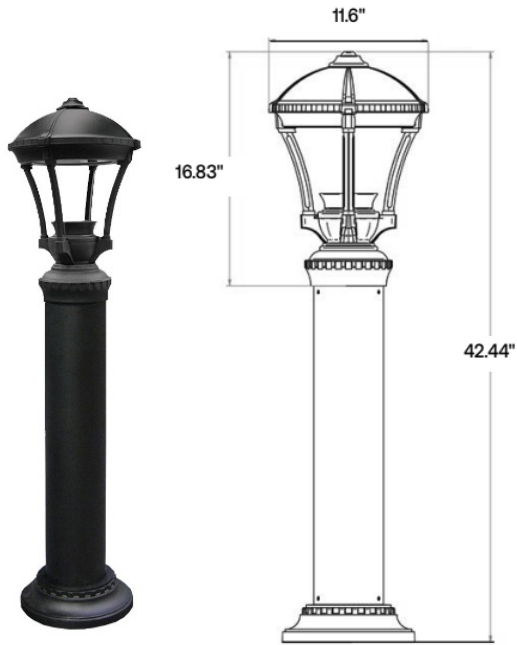


Providence Bollard
(AAL)

RECOMMENDATION

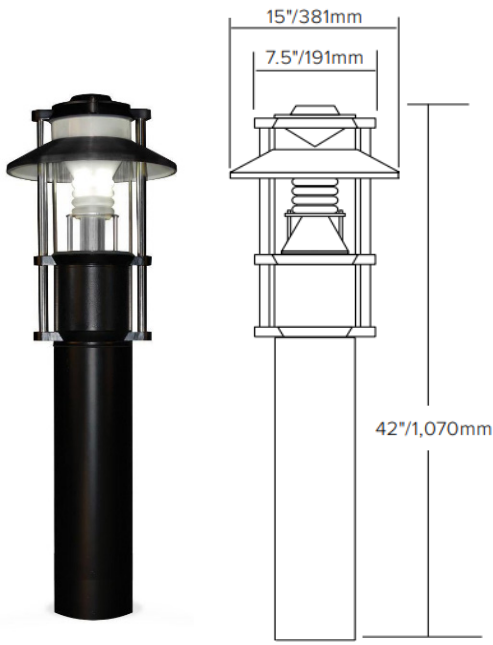

Spectra Bollard
(AAL)

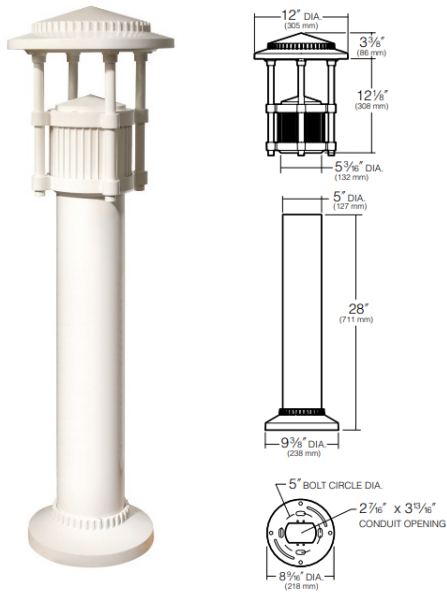

Bounce Bollard
(KIM)

MONARCH DESIGN GROUP

SELECTION - LIGHT FIXTURES



Providence Sconce (Small - Medium)
(AAL)



Providence Sconce (Small)
(AAL)



Primus Wall Sconce
(TMS)




Apollo Wall Sconce
(TMS)

SELECTION - LIGHT FIXTURES


CITY OF ALACHUA - THEATRE PARK

EL700/12L
12 Light Emitting Diodes

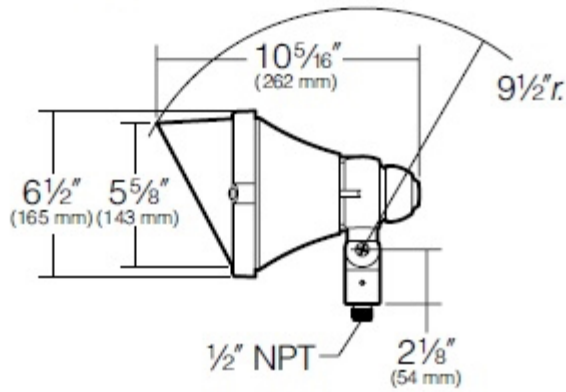

ARCHITECTURAL LED SPOT FLOOD
LIGHT - KIM LIGHTING

CYLINDER ADJUSTABLE OUTDOOR WALL LIGHT

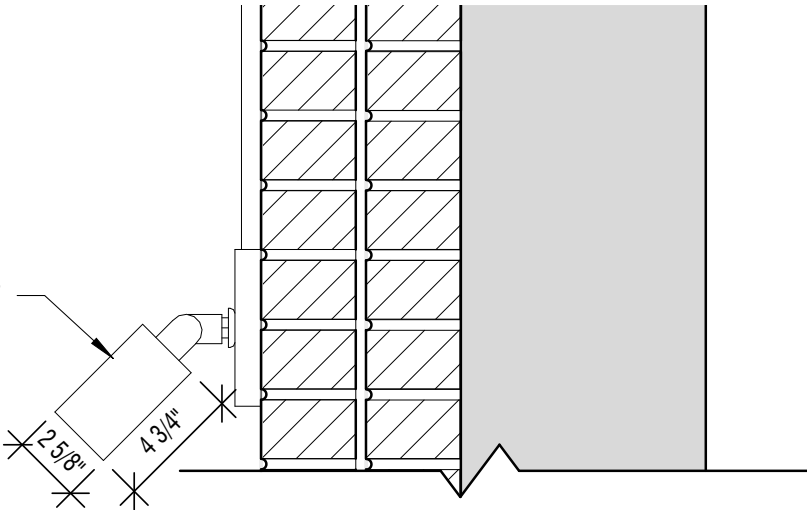

*WALL MOUNTED DIRECTIONAL VERSION WILL BE UTILIZED
FOR STAGE ILLUMINATION

MONARCH DESIGN GROUP


SELECTION - LIGHT FIXTURES

DL-FLEX2-NPXWET-RGB

LED FLEXIBLE LINEAR
24V NO-PIXEL WET-RATED RGB LED FLEXIBLE STRIP




Fixture Type	
Project	
Notes	

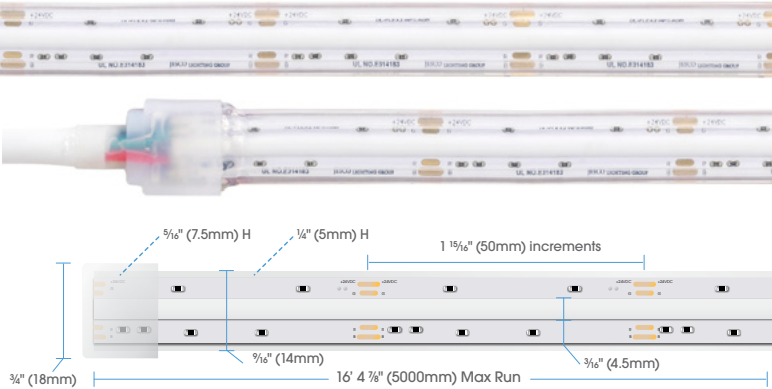


DL-FLEX2-NPXWET -RGB is the perfected flexible LED strip. A continuous band of flawless light with no pixelated hot spots, even when used without a lens. It is the perfect choice for designers looking for a completely smooth and uniform beam with an IP65 rating for outdoor use. Solder pads in gold plating provides exceptional electrical connectivity and are corrosion free while 3-oz PCB ensures optimal thermal management and durability. Color tunable with DMX or RF controllers. Mounts with hi-bond outdoor rated 3M® adhesive backing. Made to order quickly to your desired length in 2" (nominal) lengths with factory-attached input and output terminations, ready for field installation.



PART NUMBER	CH-OD-51-MC45
DESCRIPTION	45 Degree mounting clip
	Recommended 3 per foot

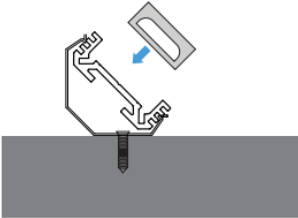

Signage Display Lighting Mount

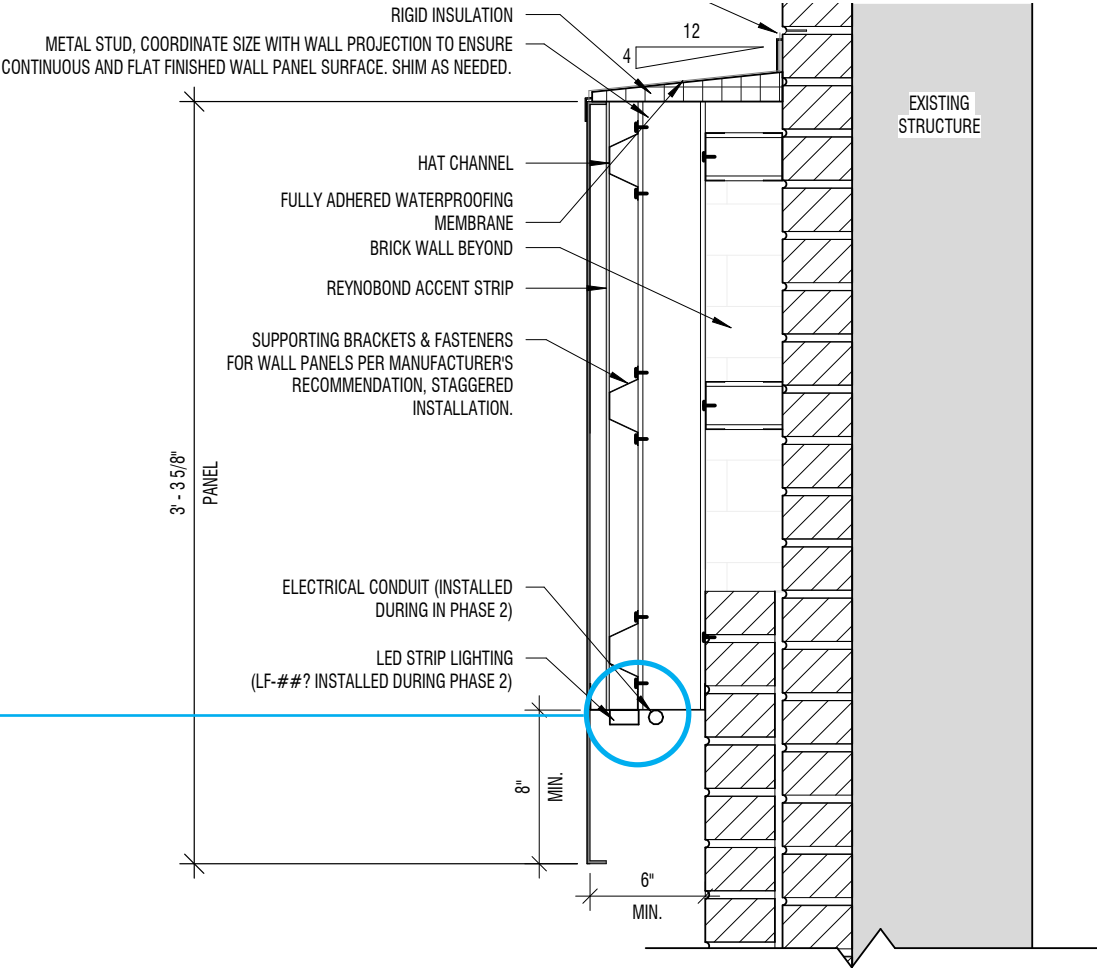

PANEL ON EXIST.WALL W/ LEDGE

6
A711 SCALE: 1 1/2" = 1'-0"

APPENDIX

FIXTURE COLOR INDEX

RENDER - STAGE PAVILION VARIATIONS (V.1)

CITY OF ALACHUA - THEATRE PARK



STEEL PANEL ENTABLATURE (V.1)



STEEL PANEL ENTABLATURE (V.2)



STEEL PANEL ENTABLATURE (V.3)

MONARCH DESIGN GROUP

RENDER - STAGE PAVILION VARIATIONS (V.2)

CITY OF ALACHUA - THEATRE PARK



STEEL PANEL ENTABLATURE (V.1)



STEEL PANEL ENTABLATURE (V.2)



STEEL PANEL ENTABLATURE (V.3)

MONARCH DESIGN GROUP

RENDER - STAGE PAVILION VARIATIONS (V.3)

CITY OF ALACHUA - THEATRE PARK



STEEL PANEL ENTABLATURE (V.1)



STEEL PANEL ENTABLATURE (V.2)



STEEL PANEL ENTABLATURE (V.3)

MONARCH DESIGN GROUP

SELECTION - LIGHTING FINISHES

PROVIDENCE SCONCE

OUTDOOR BRANDS

PAINT

SIMPLIFICATION/CONSOLIDATION

CURRENT OUTDOOR LIGHTING BRANDS - BEACON PRODUCTS, EXO
OUTDOOR LIGHTING, KIM LIGHTING, ARCHITECTURAL AREA LIGHTING
- ARE SIMPLIFYING THE PAINT FINISHES AND COLOR ABBREVIATIONS
ACROSS ALL BRANDS WHILE OFFERING ADDITIONAL STANDARD
FINISHES. THIS GUIDE IS INTENDED TO PROVIDE A QUICK REFERENCE
FOR EACH COLOR, THE NEW ORDERING CODES AND TO STREAMLINE
THE ORDERING PROCESS.

LEGACY PAINT COLORS

RAL COLORS

CUSTOM COLOR

BLS
BLACK GLOSS SMOOTH

BLT
BLACK MATTE TEXTURED

DBS
DARK BRONZE GLOSS SMOOTH

DBT
DARK BRONZE MATTE TEXTURED

GTT
GRAPHITE MATTE TEXTURED

LGT
LIGHT GREY MATTE TEXTURED

PSS
PLATINUM SILVER SMOOTH

VGT
VERDE GREEN TEXTURED

WHS
WHITE GLOSS SMOOTH


WHT
WHITE MATTE TEXTURED

CC
CUSTOM COLOR

SELECTION - LIGHTING FINISHES

PRIMUS™ WALL

FINISHES

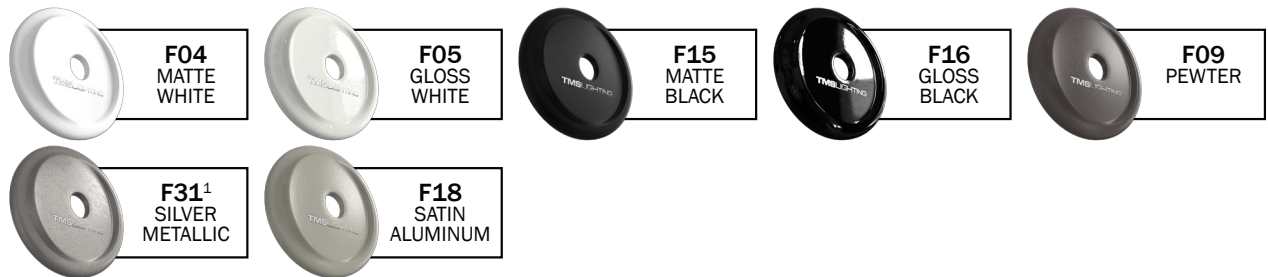

PREMIUM FINISHES



PREMIUM MATERIALS



1: FINISHES IS APPLIED TO THE INTERIOR AND EXTERIOR OF THE FIXTURE.
2: MATERIALS ARE CONSISTENT (INTERIOR & EXTERIOR). STEMS AND CANOPIES WILL BE F16 GLOSS BLACK.
NOTE: ALL FINISHES NOT MARKED WITH NOTATION (1) ARE APPLIED TO THE EXTERIOR ONLY. THE INTERIOR WILL BE F05 GLOSS WHITE.
MATTE FINISHES AVAILABLE. CONSULT FACTORY.
FINISHES ARE SUBJECT TO AVAILABILITY AND MAY NOT BE APPLICABLE TO ALL FIXTURES OR FOR QUICKSHIP.
DISPLAYED FINISHES DIFFER BETWEEN SCREENS AS WELL AS PRINTERS AND MAY NOT ACCURATELY DEPICT COLOR.

APOLLO™ WALL

AVAILABLE FINISHES



1: FINISHES IS APPLIED TO THE INTERIOR AND EXTERIOR OF THE FIXTURE.
2: MATERIALS ARE CONSISTENT (INTERIOR & EXTERIOR). STEMS AND CANOPIES WILL BE F16 GLOSS BLACK.
NOTE: ALL FINISHES NOT MARKED WITH NOTATION (1) ARE APPLIED TO THE EXTERIOR ONLY. THE INTERIOR WILL BE F05 GLOSS WHITE.
MATTE FINISHES AVAILABLE. CONSULT FACTORY.
FINISHES ARE SUBJECT TO AVAILABILITY AND MAY NOT BE APPLICABLE TO ALL FIXTURES OR FOR QUICKSHIP.
DISPLAYED FINISHES DIFFER BETWEEN SCREENS AS WELL AS PRINTERS AND MAY NOT ACCURATELY DEPICT COLOR.
ALL FINISHES MAY NOT BE AVAILABLE FOR ALL PRODUCTS. CONSULT THE PRODUCT SPECIFICATIONS FOR MORE INFORMATION.

